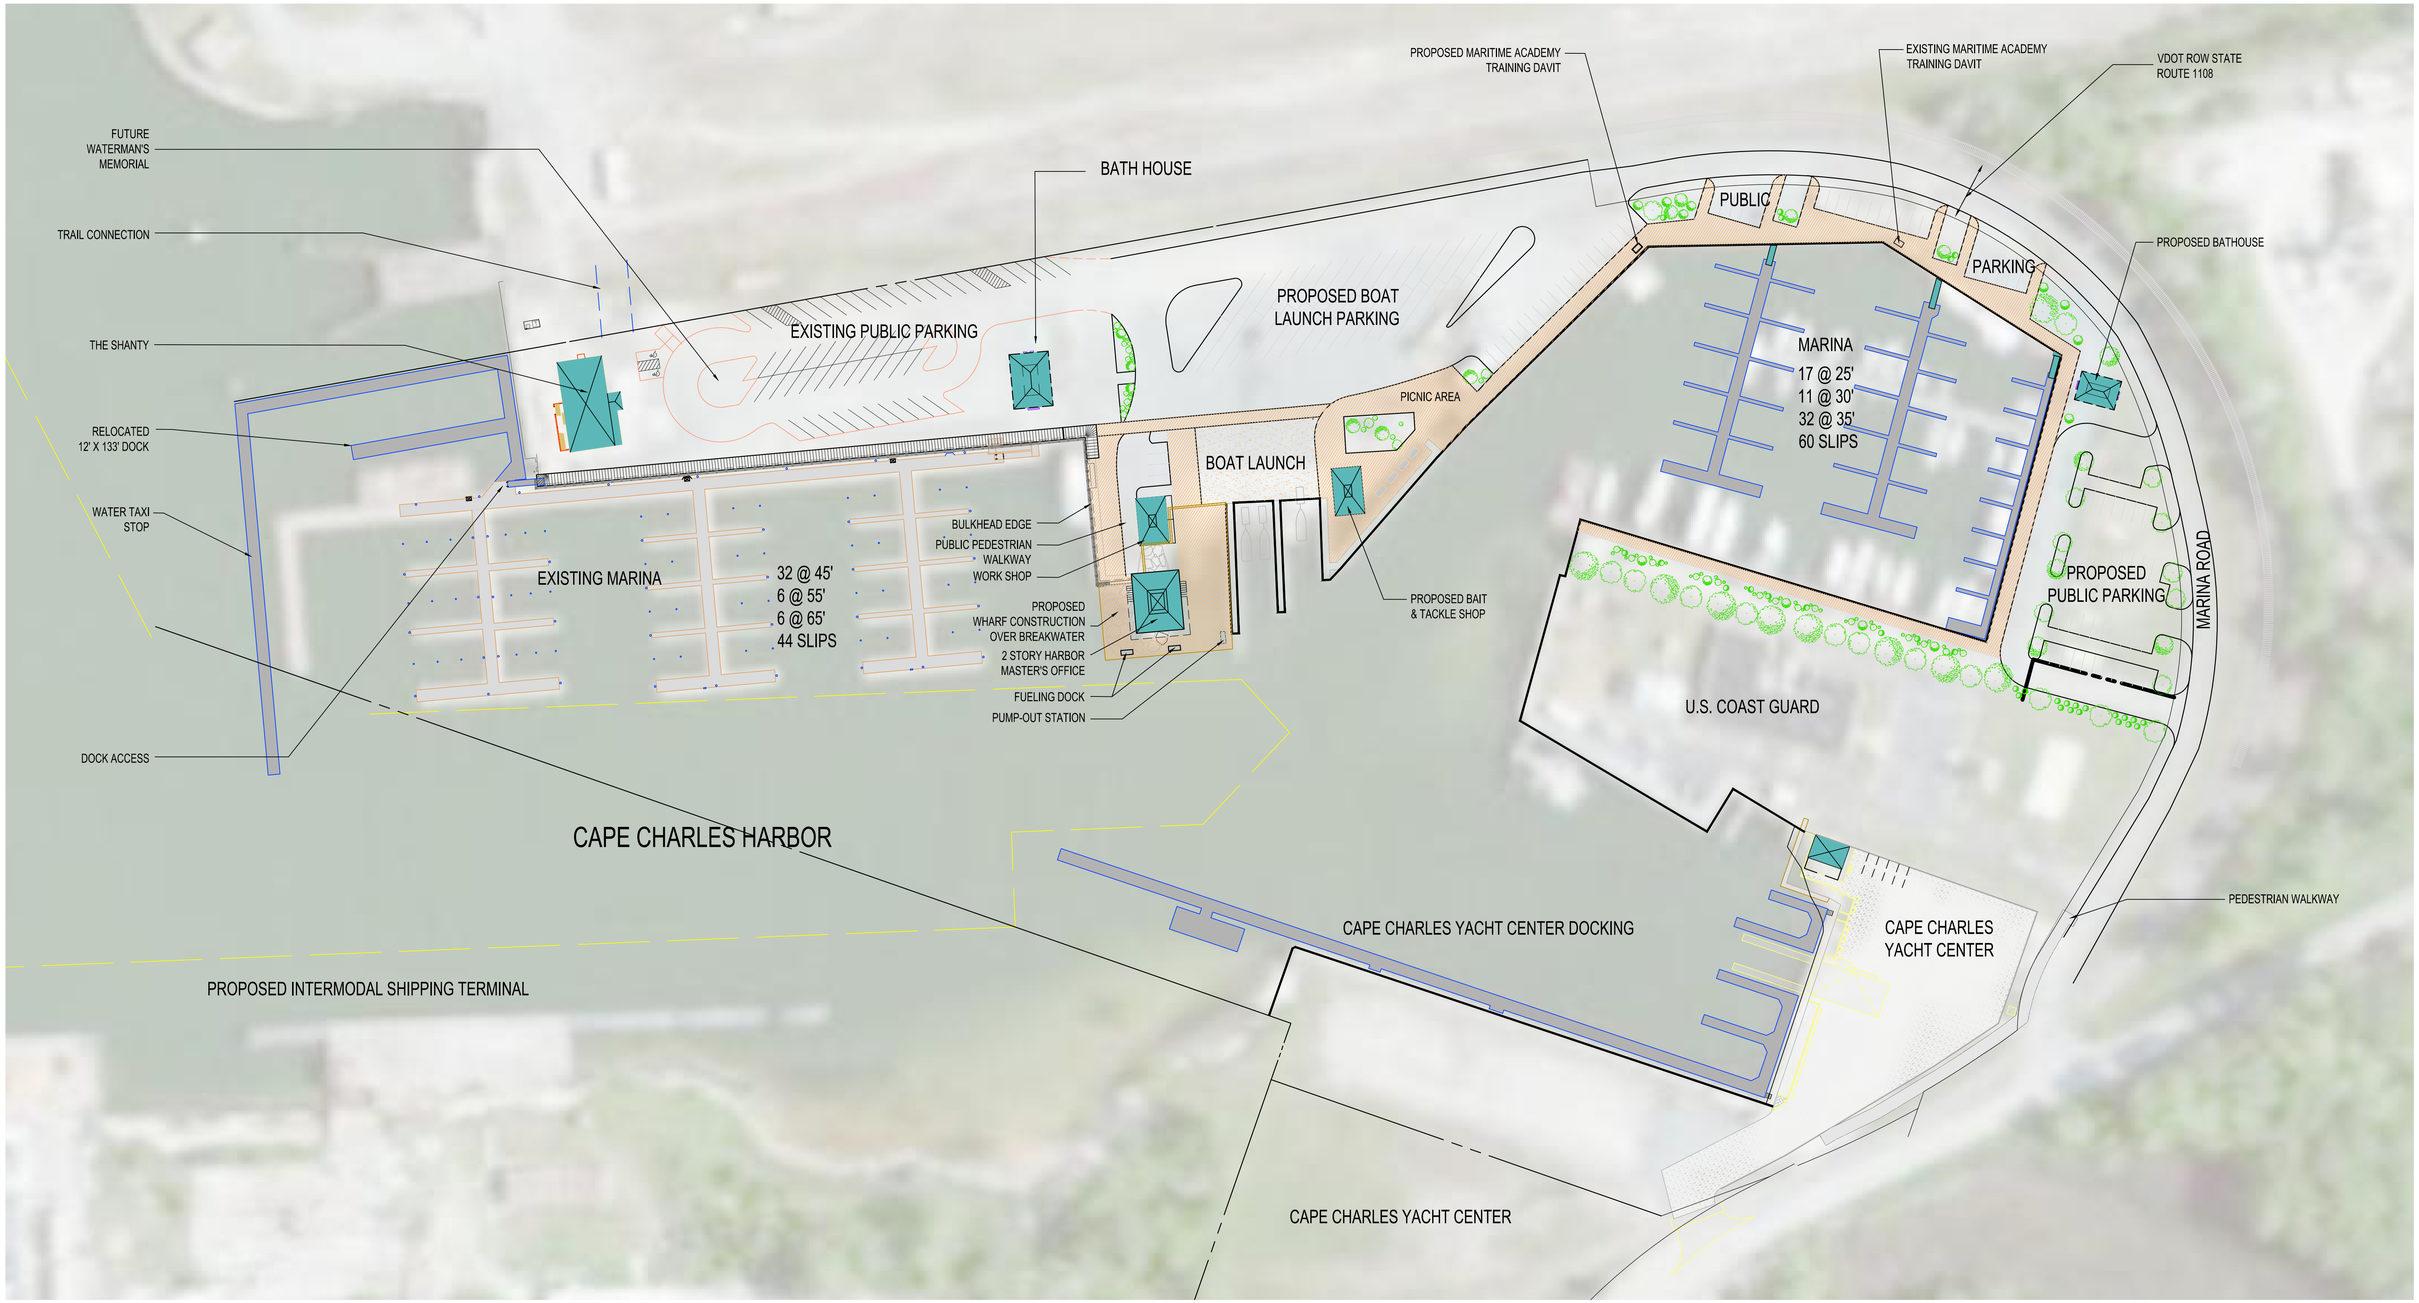

CAPE CHARLES HARBOR

CAPE CHARLES, VIRGINIA

60 30 0 60 120 180

SCALE 1"= 60'

HARBOR MASTER PLAN - CONCEPTUAL

Langley & McDonald, Inc
Engineering • Planning • Surveying
309 Lynnhaven Parkway
Virginia Beach, VA 23452
PH: (757) 463-4306 FAX: (757) 463-3563

L&M PROJECT NUMBER: 2007-012, 11/14/13
L&M FILE NAME: Master Harbor Exhibit-05